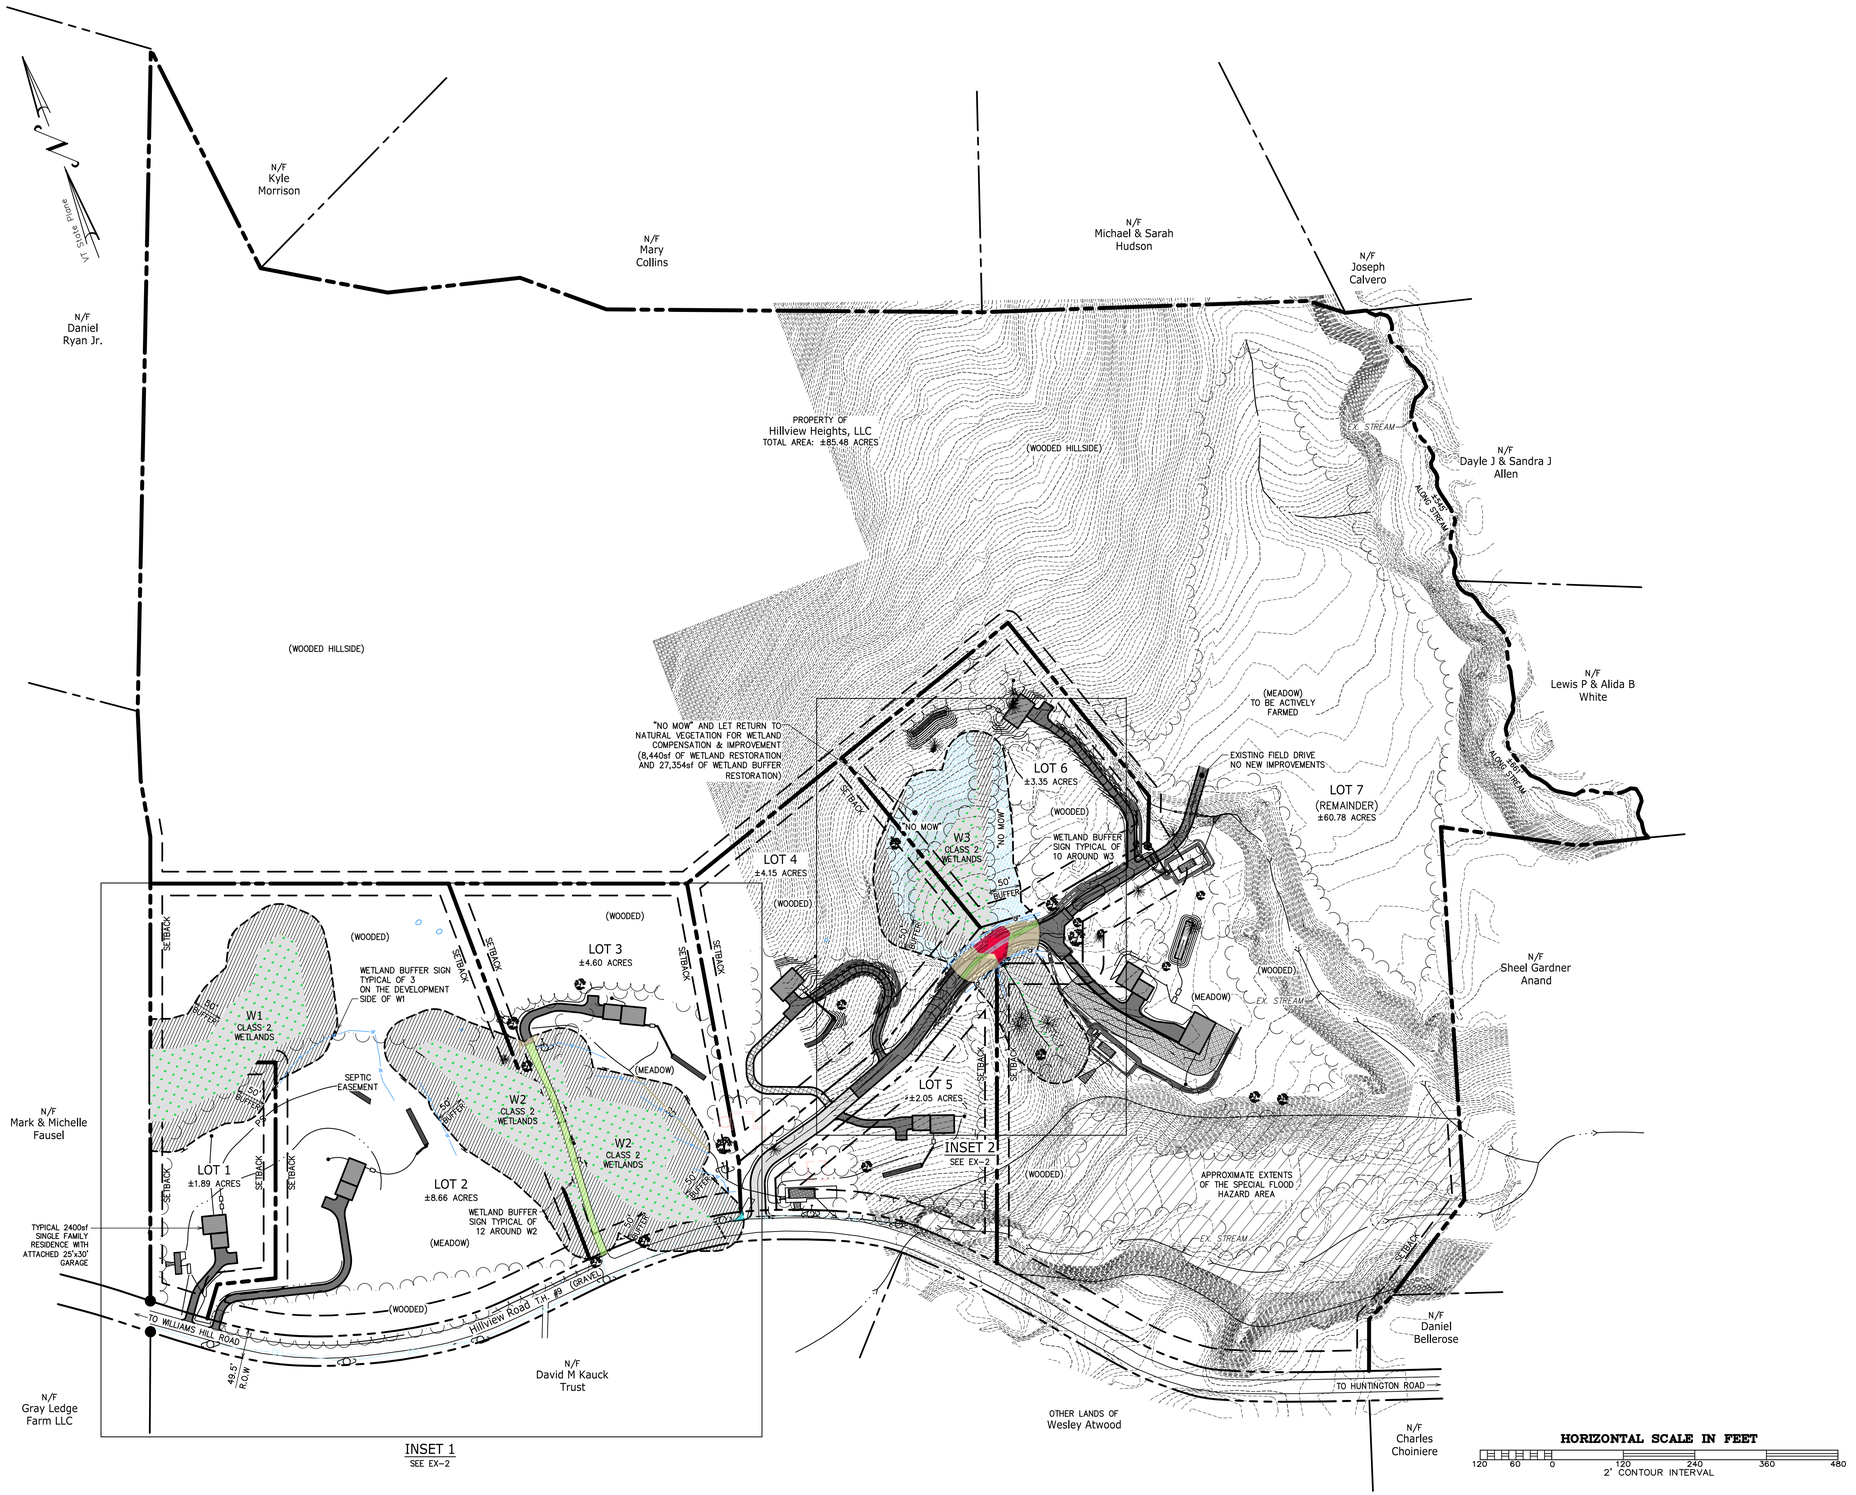

PERMITTING

PROJECT: 20029
DATE: February 23, 2022
DESIGN: PJG
DRAWN: RHW/NRB
CHECKED: PJG
APPROVED: PJG

CROSS CONSULTING ENGINEERS, P.C.
Tel. 802-524-2113
Fax. 802-524-9681
103 Fairfax Rd.
St. Albans, Vermont 05478

© COPYRIGHT 2022
Cross Consulting Engineers, P.C.

Wetland Exhibit

REVISED
1 06-20-2022: UPDATED WITH INSETS & AFTER THE FACT DISTURBANCE
2 07-07-2022: REVISED DEMARCATION LOCATION & INCREASED "NO MOW"

Hillview Heights, LLC
South Burlington, VT

Hillview Heights Subdivision
Richmond, VT

Hillview Road

EXHIBIT

EX-1

SHEET EX-1 OF 2

Q:\2020 Drawings\20029 - Bob Avonda, Richmond\Current\EX-1 Wetland Exhibit.dwg Plotted: 7/7/2022 9:51:17 AM