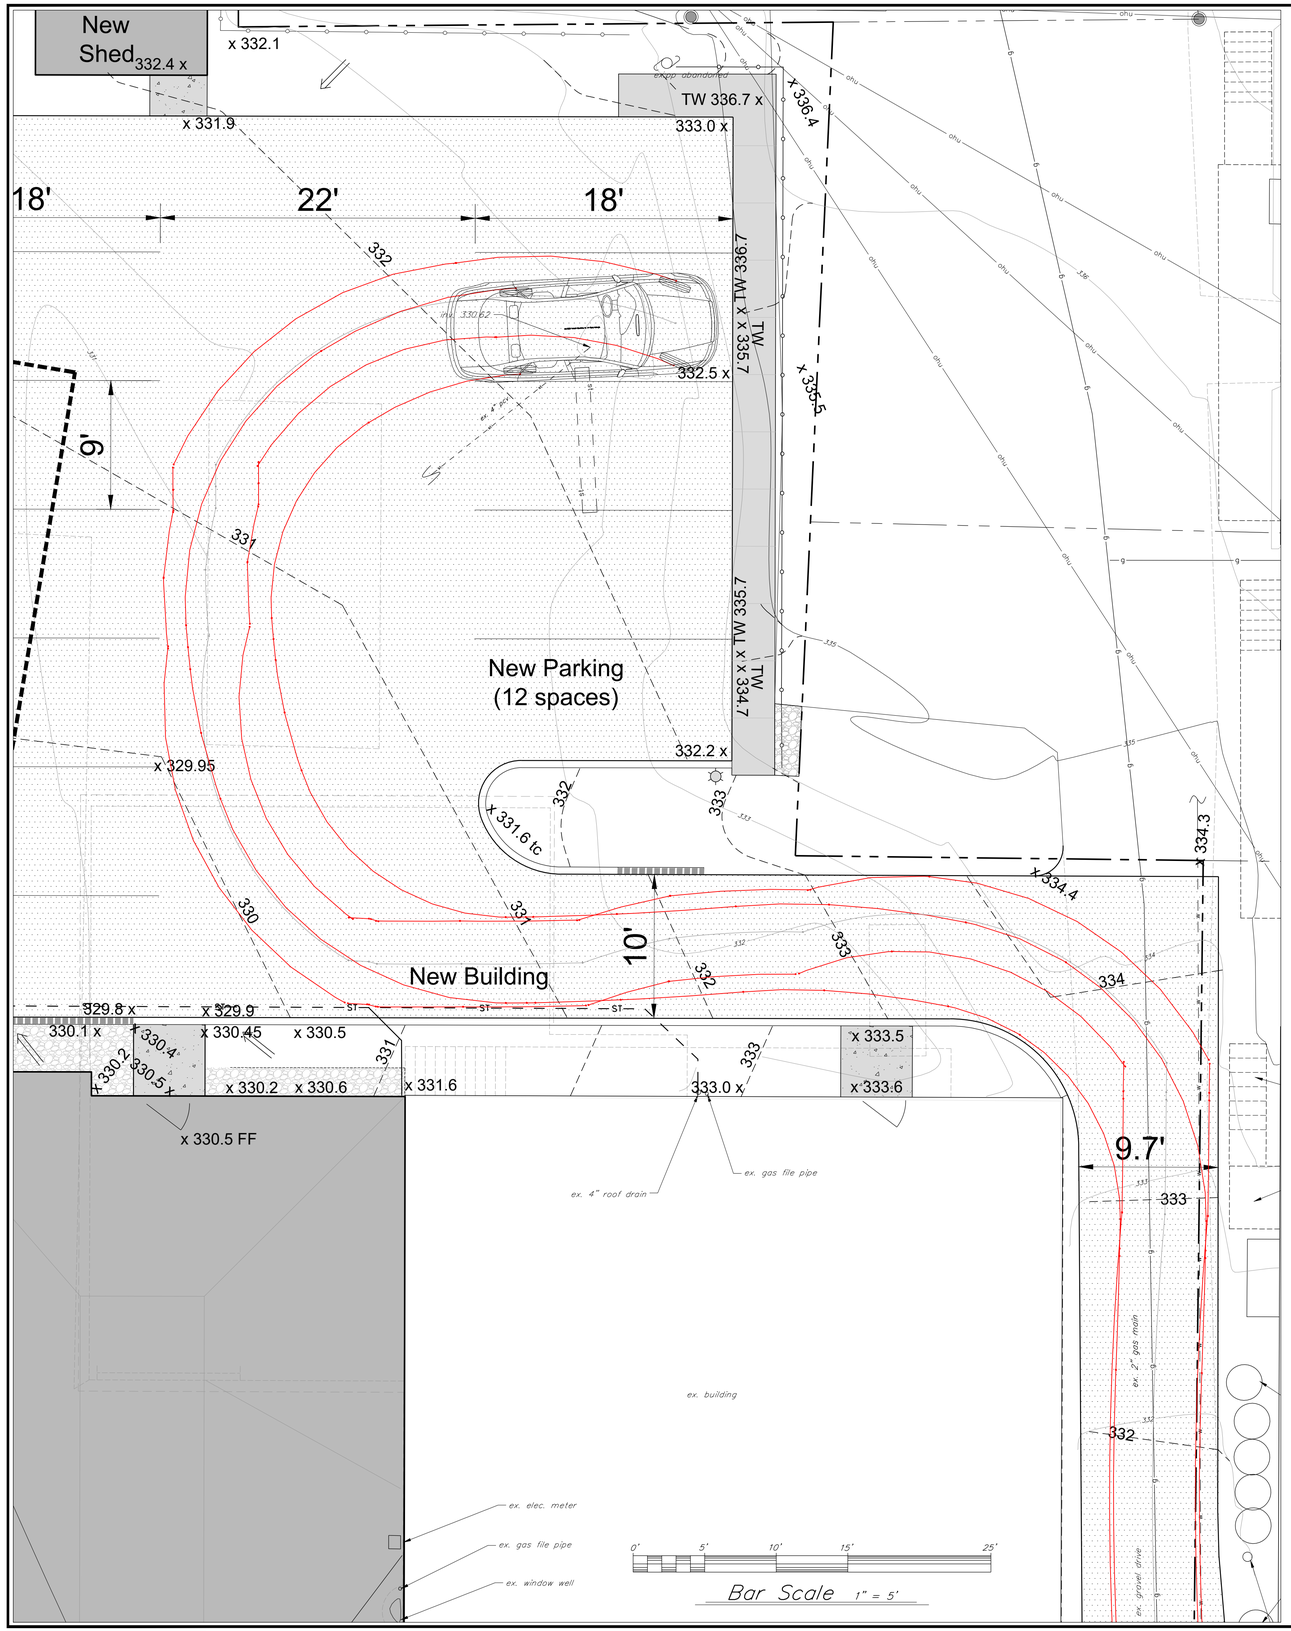

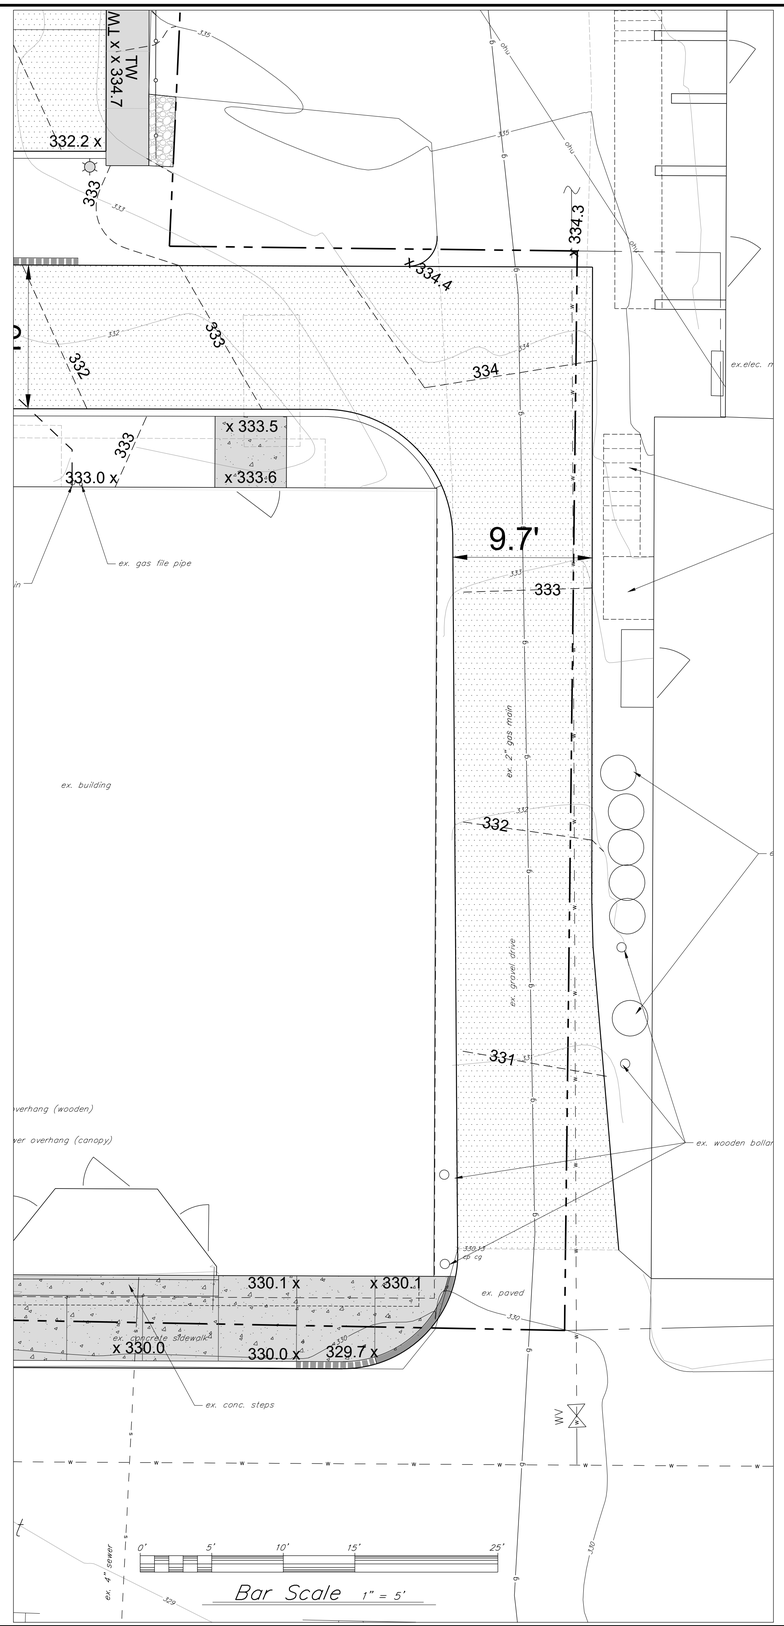

KREBS & LANSING
CONSULTING ENGINEERS
164 Main Street, Suite 201
Colchester, Vermont 05446
P: (802) 878-0375
www.krebsandlansing.com

STAMP:

FOR PERMIT REVIEW

Project:

22 Depot Street
Mixed Use Addition

Richmond,Vermont

Project No.	22280
Scale	1" = 5'
Drawn by	TJB
Checked by	
Date	06/23/2023

Revisions

No.	Date	Description

Drawing Title

Turning Sketch

Drawing No.

T-1.0

22280\DWGS\22280 base.dwg