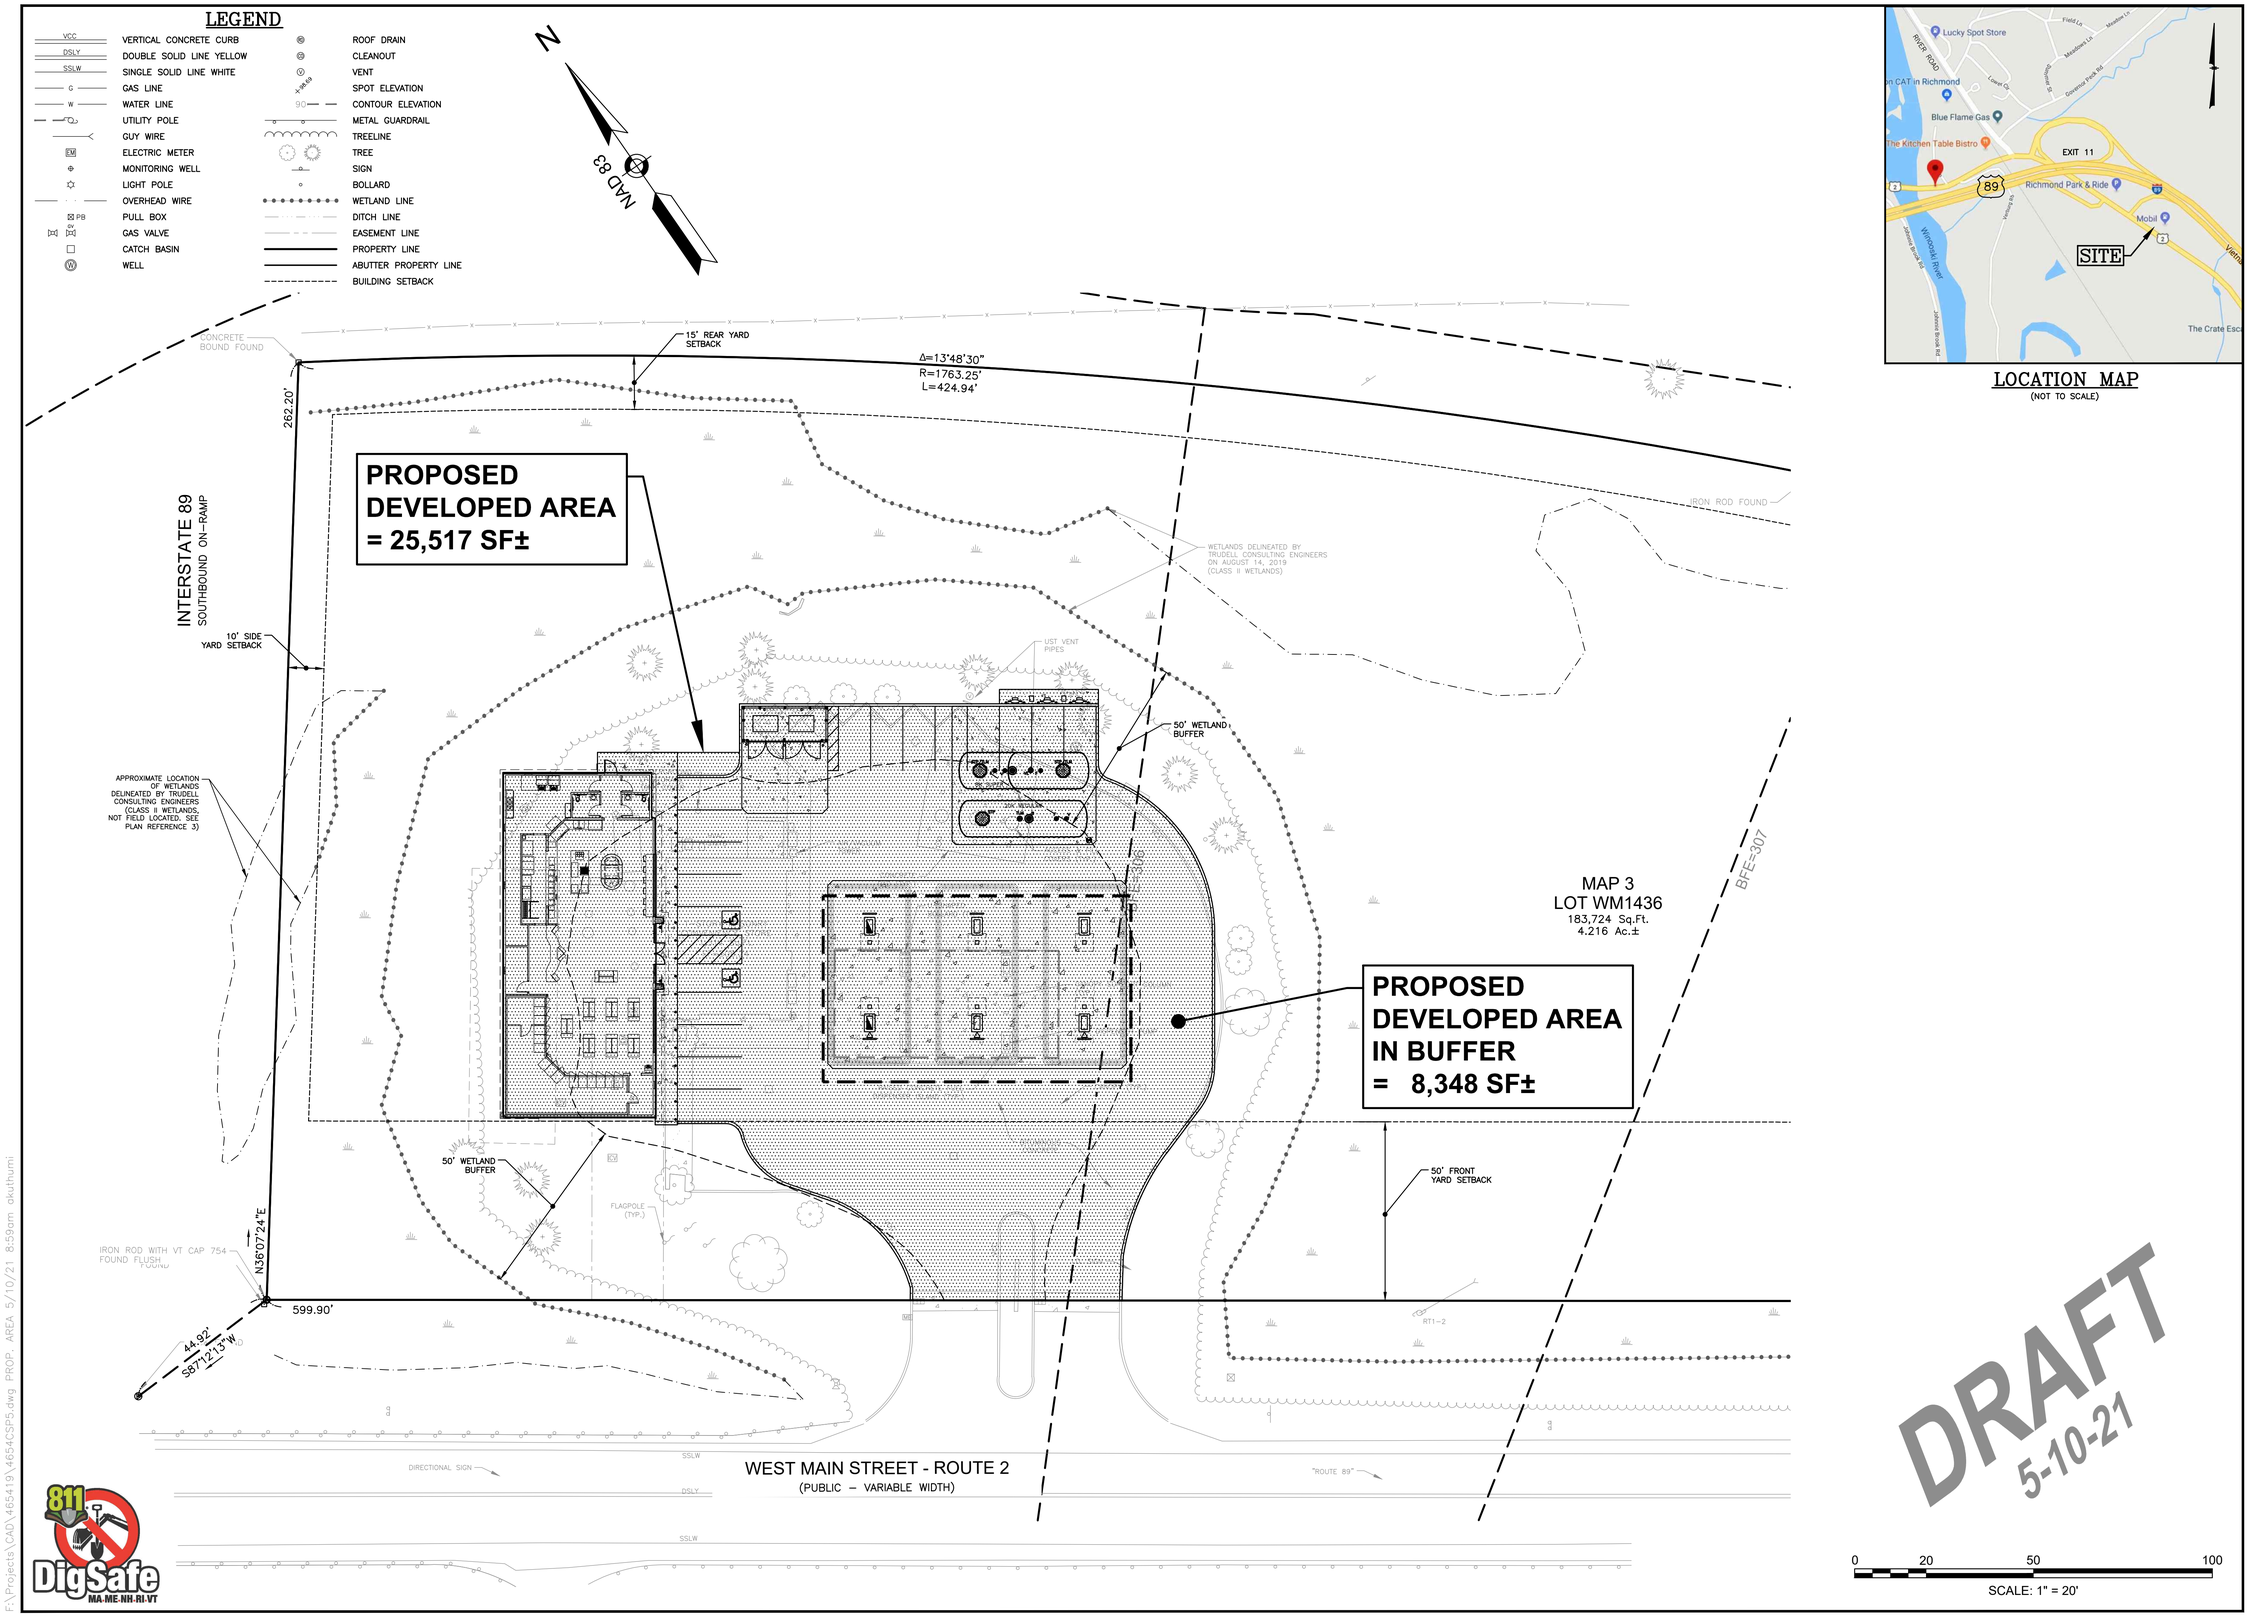

LOCATION MAP
(NOT TO SCALE)

GPI Engineering Design Planning Construction Management
603.893.0720 GPINET.COM
Greenman-Pedersen, Inc.
44 Stiles Road, Suite One
Salem, NH 03079

PREPARED FOR
SUMMIT DISTRIBUTING, LLC
240 MECHANIC STREET
LEBANON, NH 05477

ASSESSORS MAP 3 LOT WM1436
1436 WEST MAIN STREET
RICHMOND, VERMONT

REVISIONS

NO.	REVISION	DATE

MONTH, DAY, YEAR

DRAWN/DESIGN BY	CHECKED BY
---	HS

PROPOSED DEVELOPED AREA

SCALE: 1"=20'

NEX-465419

1 OF 1

F:\Projects\CAD\465419\4654CSP5.dwg PROP. AREA 5/10/21 8:59am akuthumi