


Utilities / Easements / ROW

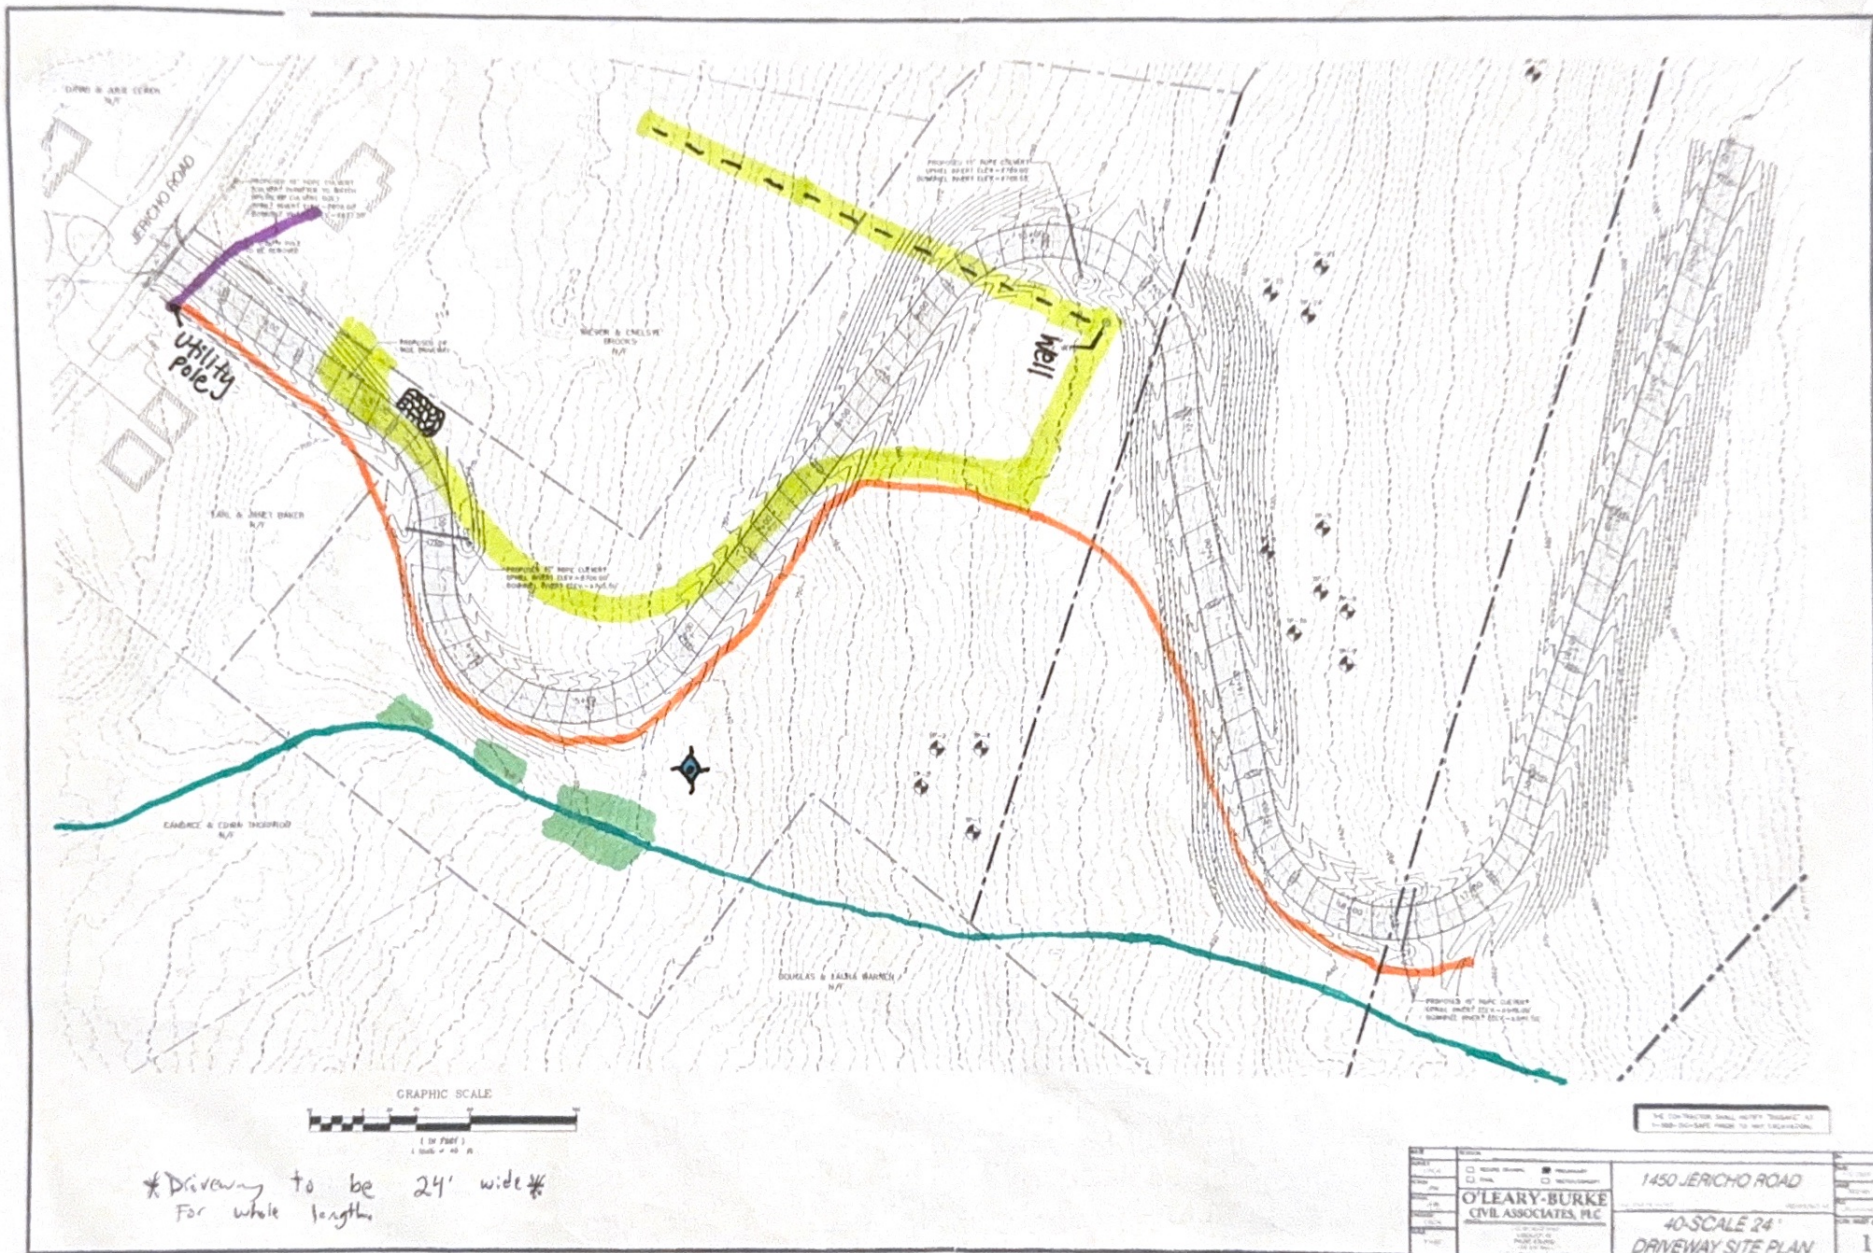

- = 1364 Secondary Underground Power (location since 1970's)
- = 1364 Historic Access to Deeded Spring/Well rights (appurtenant easement location)
- = Perennial Stream
- = Primary power line extension (VEC easement)
- = appx. location class III wetlands
- = appx. water line location
- ★ = Spring Cold shallow well for 1292 JR